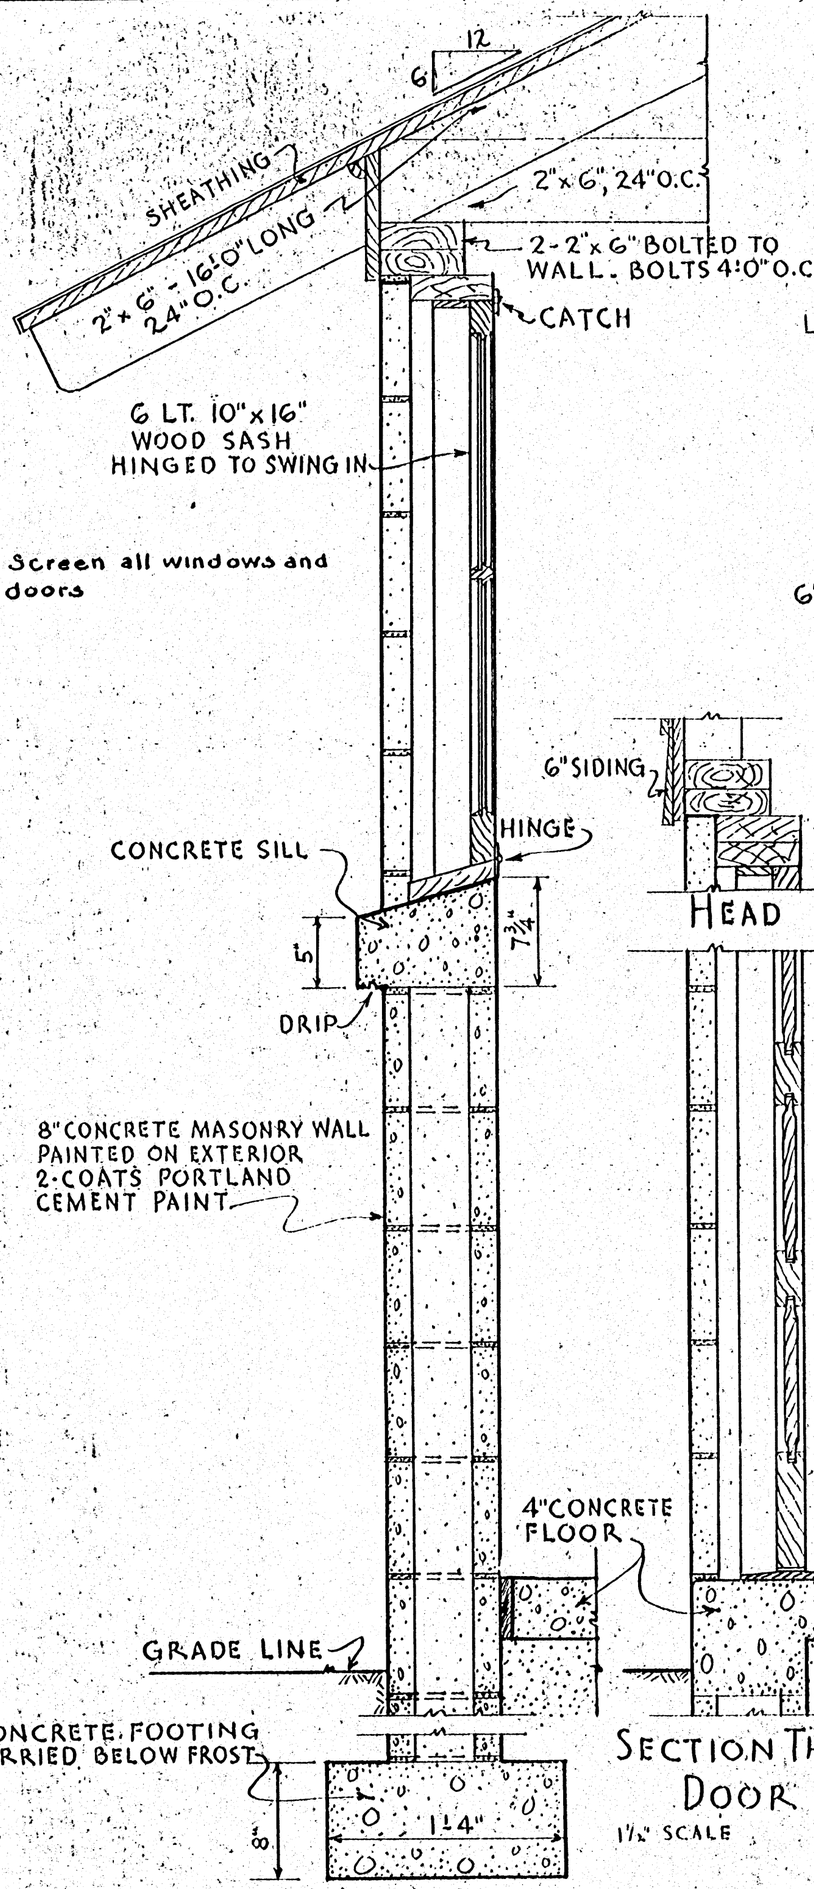

WALL SECTION

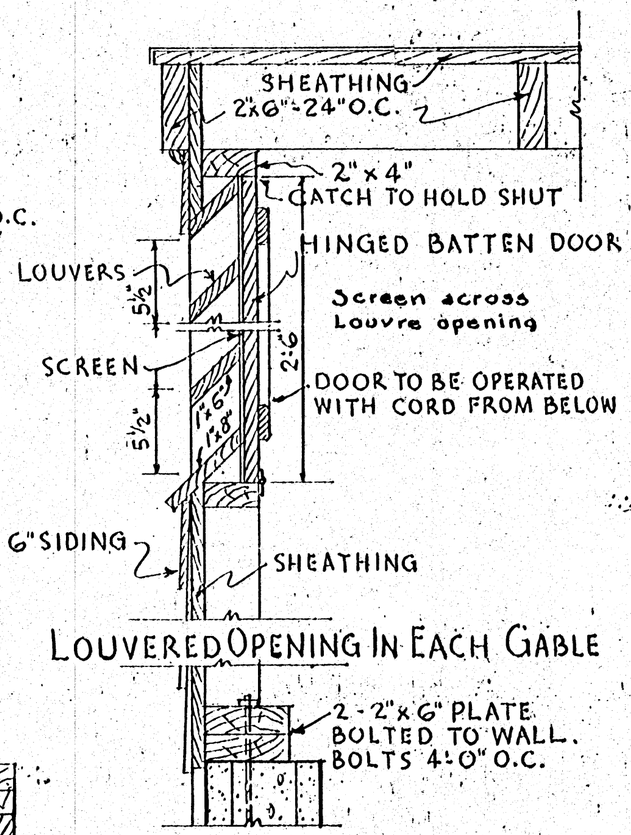

LOUVERED OPENING IN EACH GABLE

HEAD

END WALL BETWEEN OPENINGS

1½" SCALE

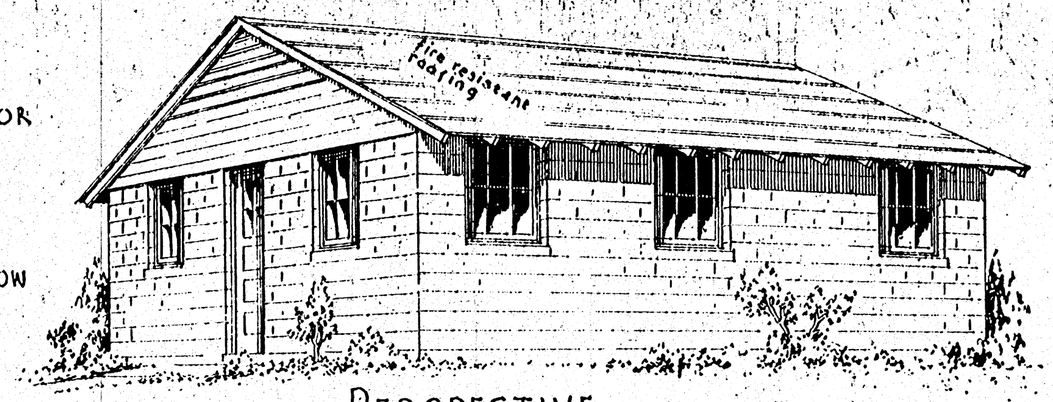

PERSPECTIVE

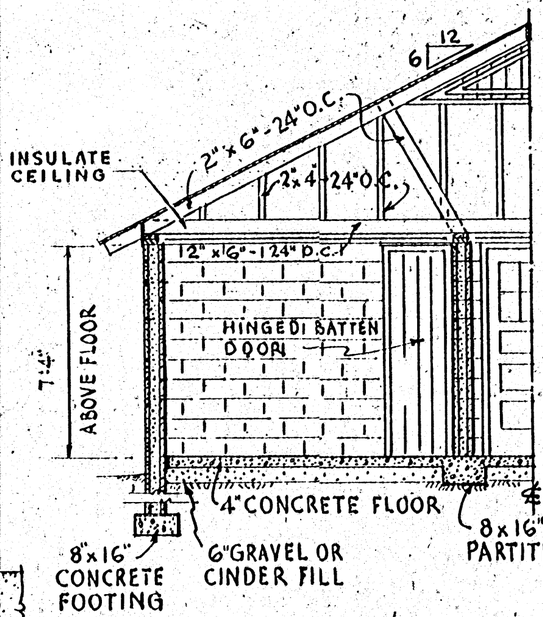

ONE HALF CROSS SECTION ON LINE A-A

¼" SCALE

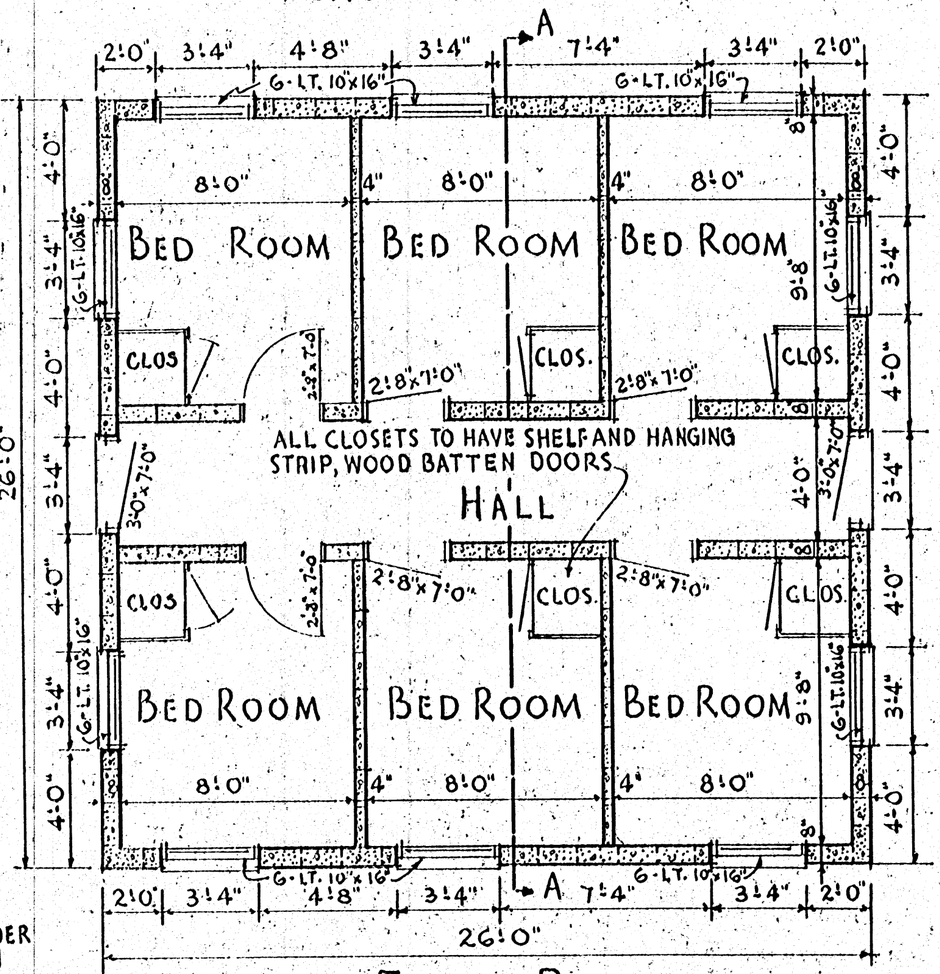

FLOOR PLAN

¼" SCALE

COOPERATIVE EXTENSION WORK IN AGRICULTURE AND HOME ECONOMICS
STATE OF MISSISSIPPI
MISSISSIPPI STATE UNIVERSITY AND UNITED STATES DEPARTMENT OF AGRICULTURE COOPERATING

FARM LABOR BUNK HOUSE
6-12 ROOMS

NJ	EX. 5694	SHEET 1 OF