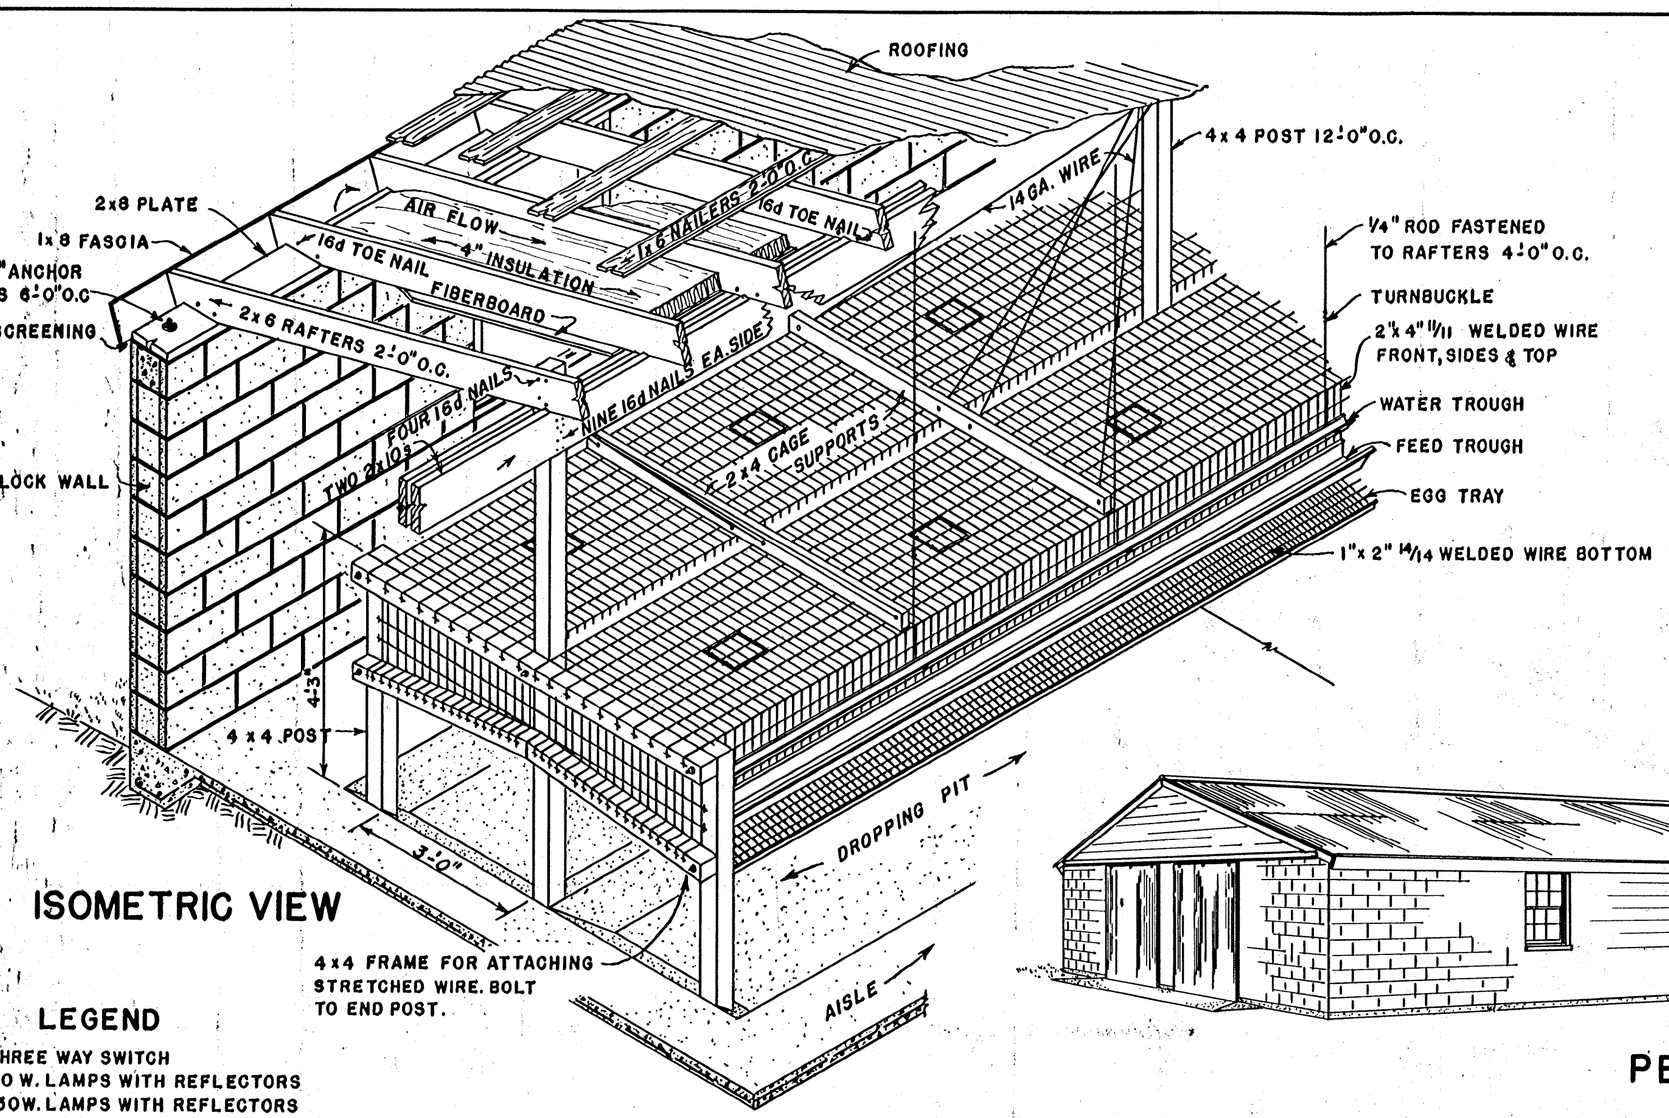

ISOMETRIC VIEW

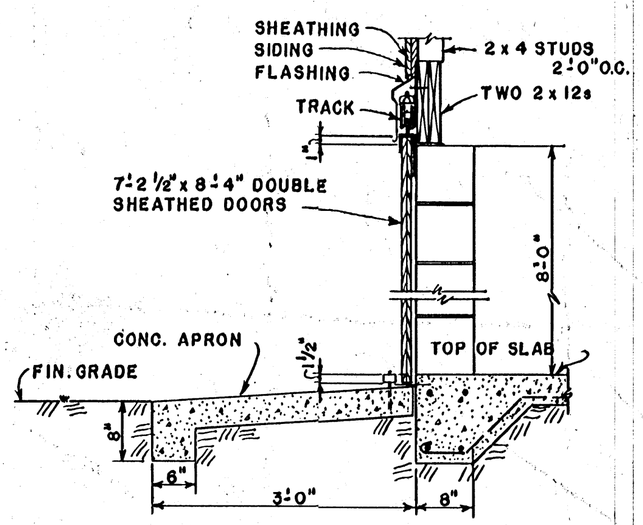

SECTION B-B
SCALE: 3/4" = 1'-0"

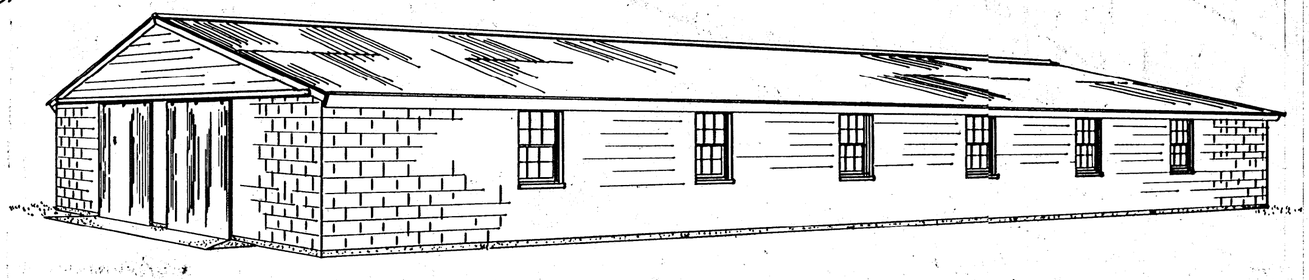

PERSPECTIVE

LEGEND

- S3 THREE WAY SWITCH
- O 40 W. LAMPS WITH REFLECTORS
- Δ 150W. LAMPS WITH REFLECTORS
- ⊖ DUPLEX CONVENIENCE OUTLET, GROUNDING TYPE, 110 V.

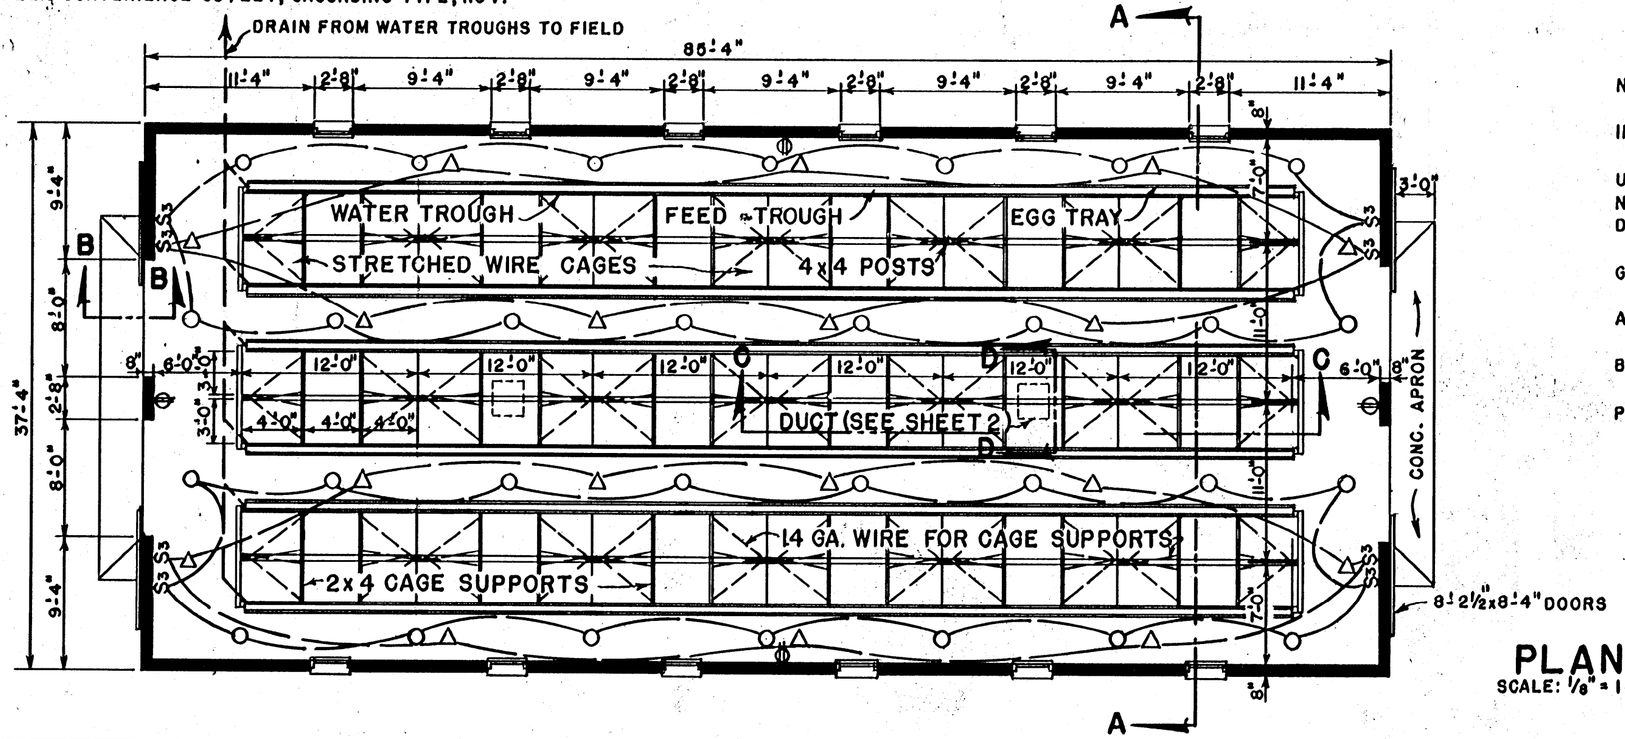

PLAN
SCALE: 1/8" = 1'-0"

NOTES:

LENGTH OF THE BUILDING MAY BE VARIED IN UNITS OF 12 FEET.

THIS STRUCTURE IS PRIMARILY INTENDED FOR USE IN AREAS WHERE THE VERTICAL LOAD DOES NOT EXCEED 30 LBS. PER SQUARE FOOT AND WIND DOES NOT EXCEED 88 MILES PER HOUR.

ALL POSTS AND WOOD IN CONTACT WITH THE GROUND TO BE TREATED WITH A PRESERVATIVE.

DIMENSIONS OF ALL WOOD MEMBERS SHOWN ARE BASED ON THE USE OF DRESSED LUMBER.

THICKENED SLAB MUST BE DEEP ENOUGH TO BEAR ON SOLID GROUND.

EQUIP WITH AN ADEQUATE LIGHTNING PROTECTION SYSTEM WHERE NEEDED.

COOPERATIVE EXTENSION WORK IN
AGRICULTURE AND HOME ECONOMICS
STATE OF MISSISSIPPI
MISSISSIPPI STATE UNIVERSITY
AND
UNITED STATES DEPARTMENT OF AGRICULTURE COOPERATING

COLONY CAGE HOUSE
STRETCHED WIRE, BLOCK CONSTRUCTION

USDA '62 | EX. 5936 | SHEET 1 OF 2

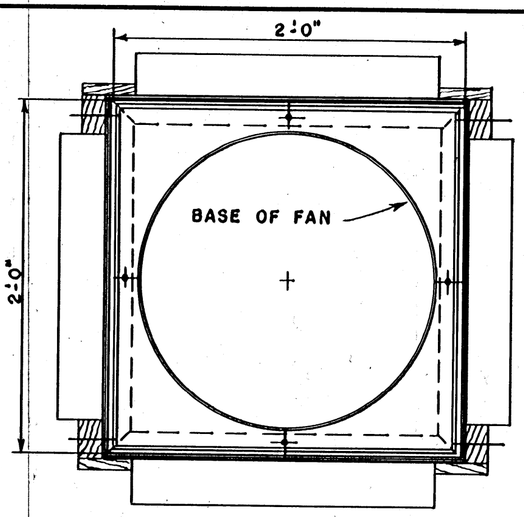

PLAN

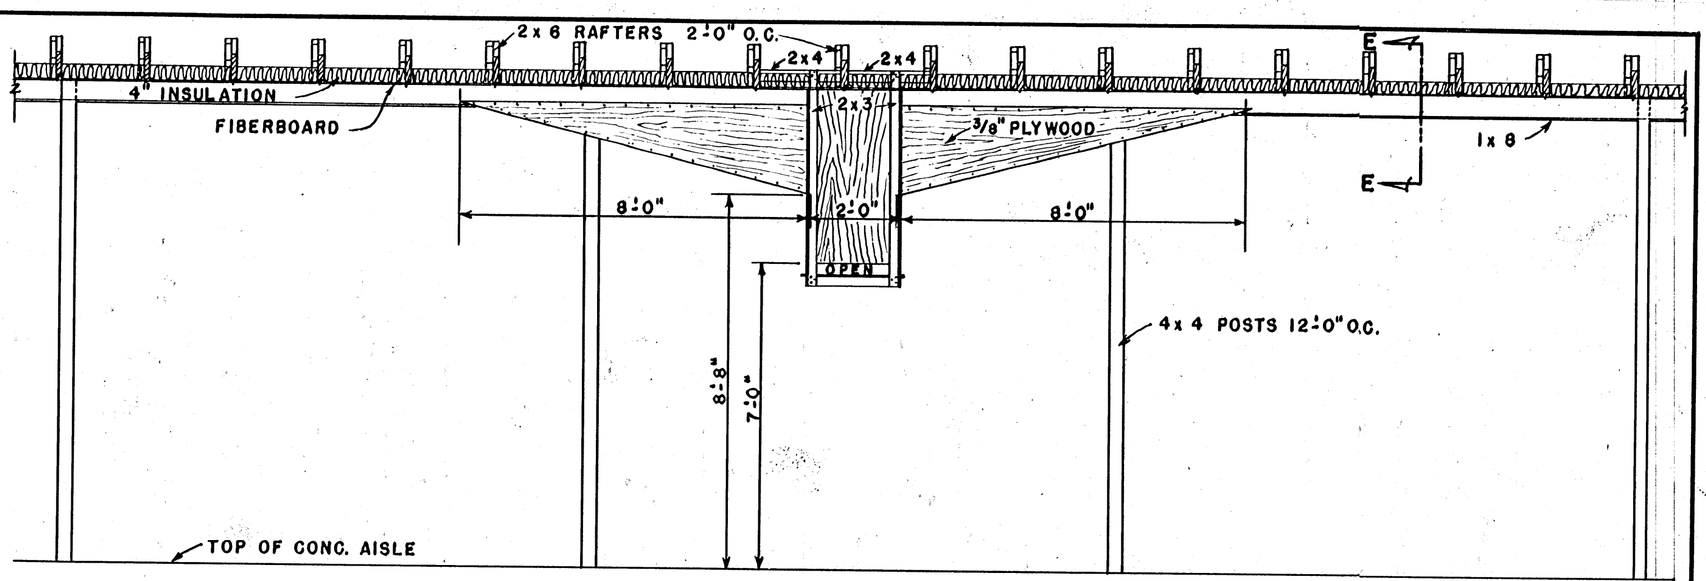

SECTION C-C
SCALE: 3/8" = 1'-0"

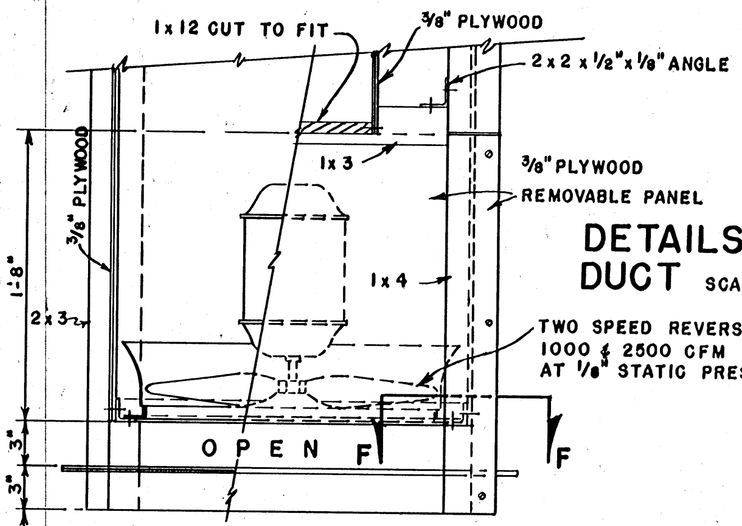

ELEVATION

DETAILS OF AIR DUCT
SCALE: 1 1/2" = 1'-0"

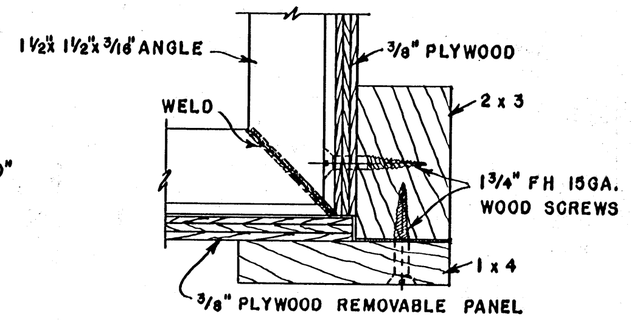

SECTION F-F
SCALE: HALF SIZE

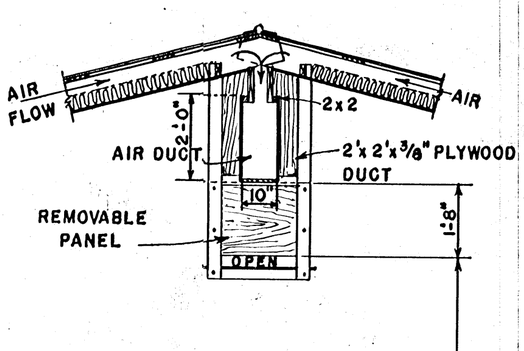

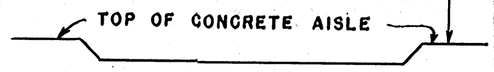

SECTION D-D
SCALE: 3/8" = 1'-0"

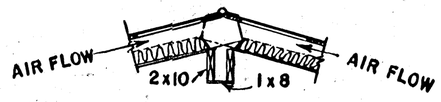

SECTION E-E
SCALE: 3/8" = 1'-0"

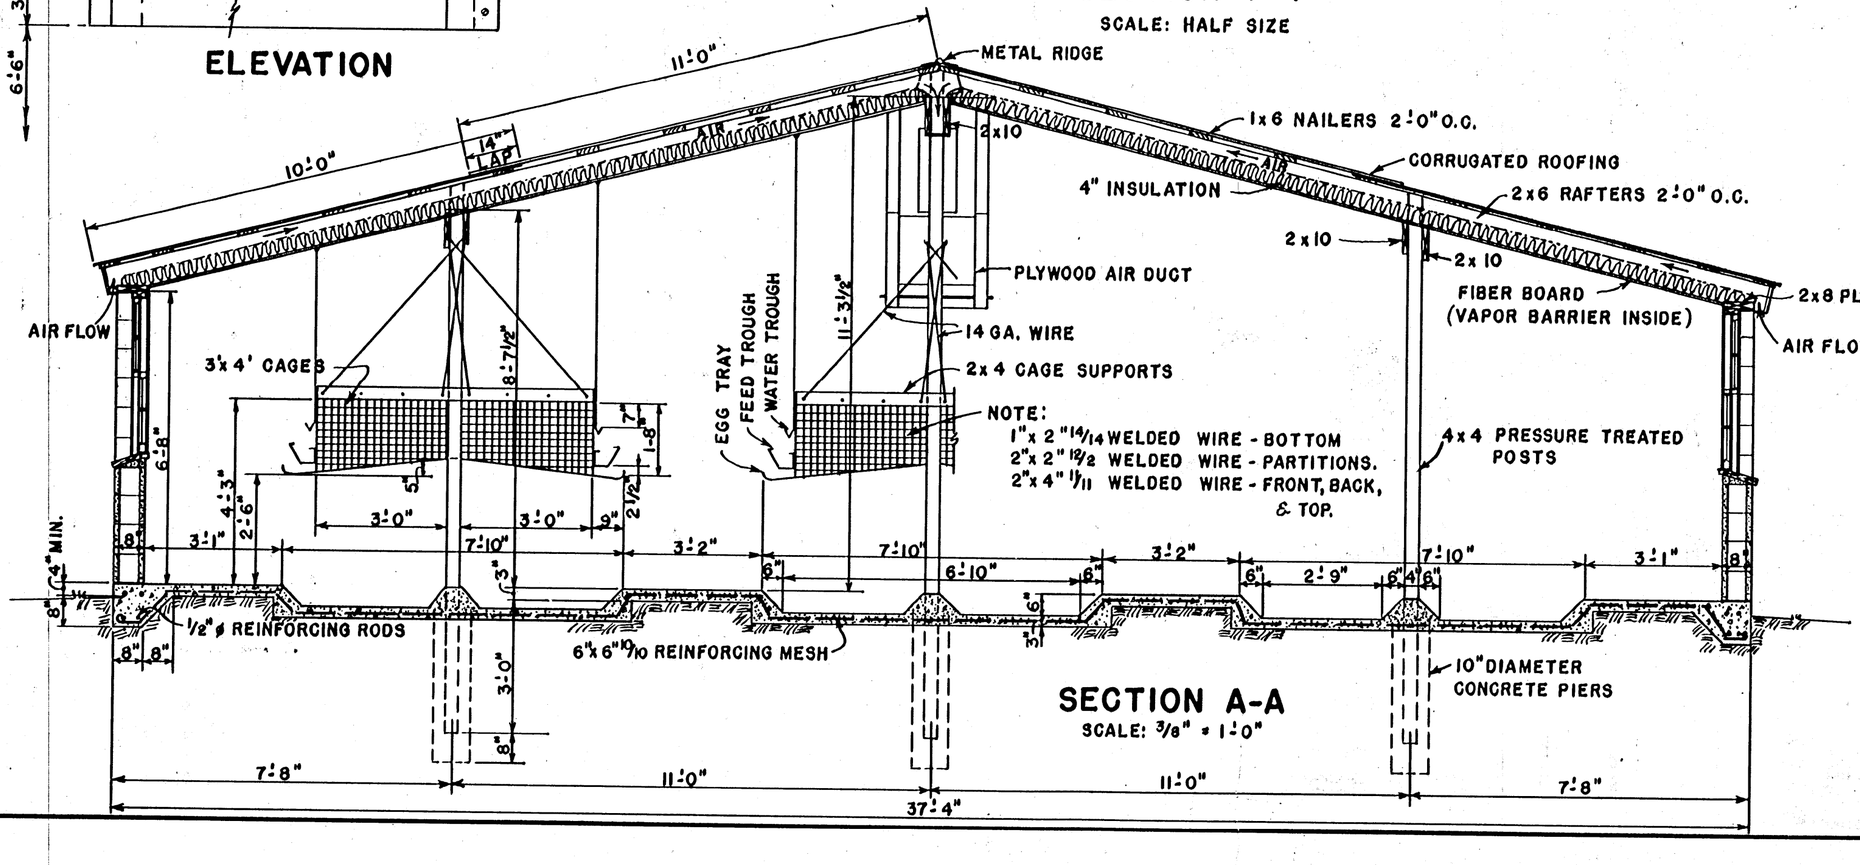

SECTION A-A
SCALE: 3/8" = 1'-0"

COOPERATIVE EXTENSION WORK IN
AGRICULTURE AND HOME ECONOMICS
STATE OF MISSISSIPPI
MISSISSIPPI STATE UNIVERSITY
AND
UNITED STATES DEPARTMENT OF AGRICULTURE COOPERATING

COLONY CAGE HOUSE
STRETCHED WIRE, BLOCK CONSTRUCTION

USDA '62	EX. 5936	SHEET 2 OF 2